




DISPLAY COUNTER

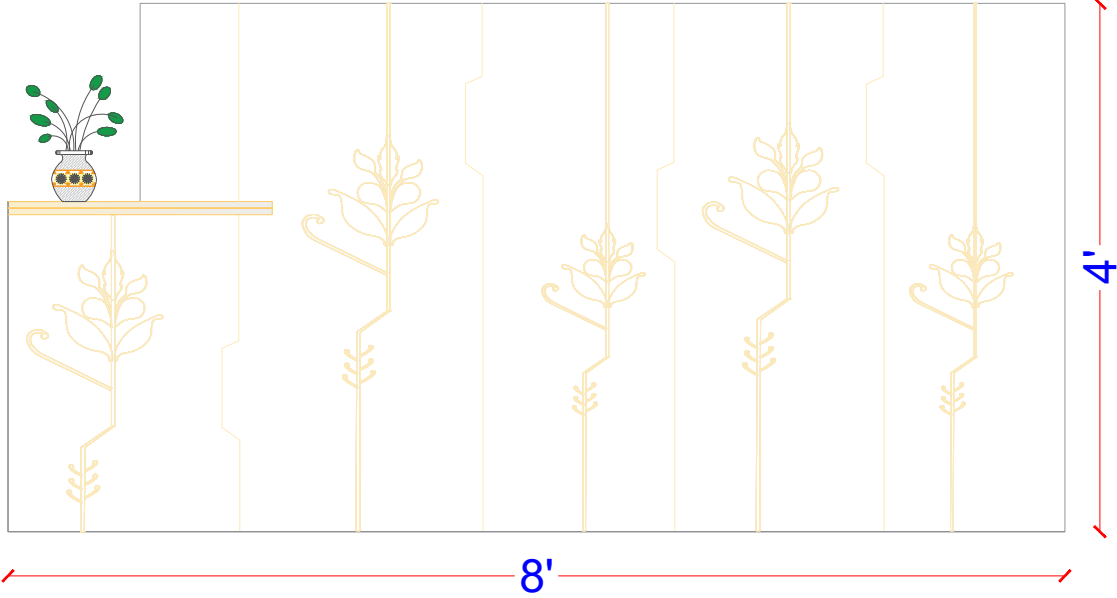

FRONT VIEW

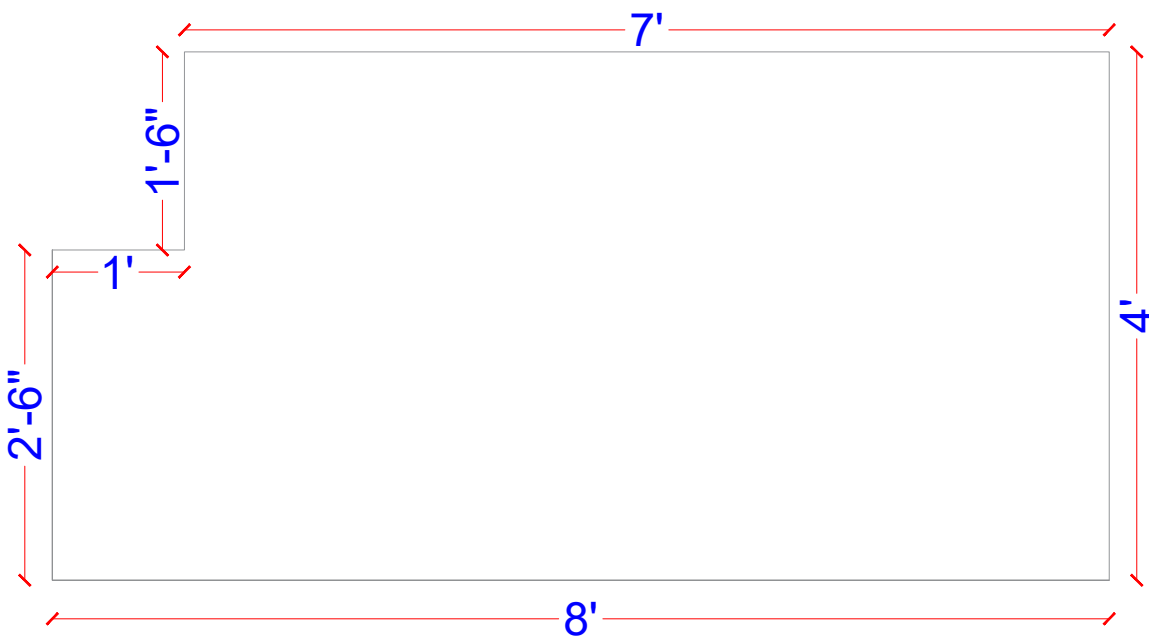

FRONT VIEW

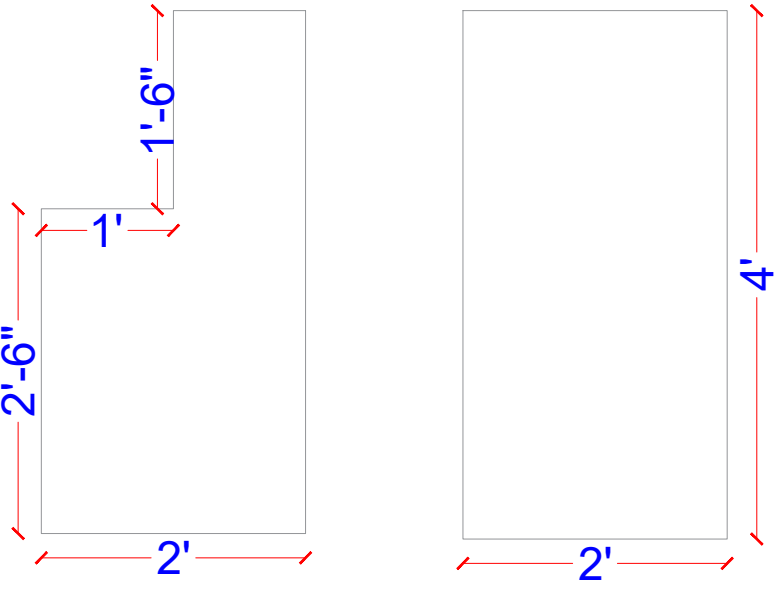

SIDE VIEW

F		G	H	D	C		B	A	
CLIENT	JEWELRY STORE		ANAGHA, 3rd FLOOR, PLOT NO. 4 , NEXT TO PHOENIX GREENS SCHOOL, KOKAPET HYDERABADEmail:- vijaya.tathasthu@gmail.com						
				CLIENT	ISSUE DATE :		SCALE : NTS		
				REV ISSUE DATE :		DRAWN :			
				Dwg no: CASH COUNTER		CHECKED :			
PROJECT				Drawing is reserved by the Tathastu and is issued on the condition that is not copied, reproduced, or disclosed to any unauthorized party either wholly or in part without written.					

