



# DISPLAY COUNTER

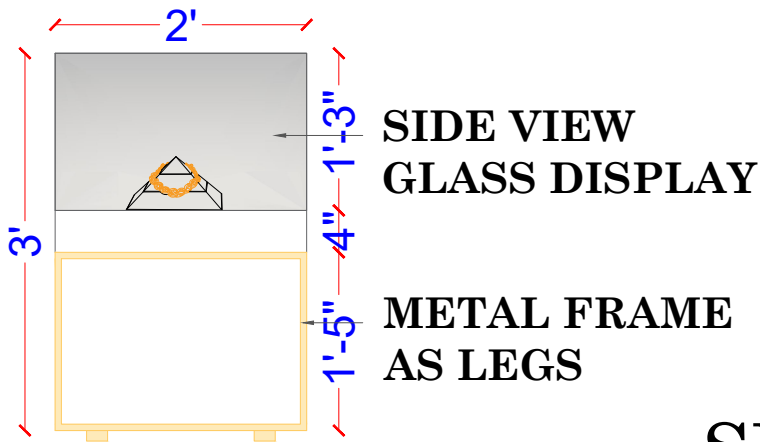

CLIENT		ANAGHA, 3rd FLOOR, PLOT NO. 4 , NEXT TO PHOENIX GREENS SCHOOL, KOKAPET HYDERABADEmail:- vijaya.tathasthu@gmail.com	CLIENT	ISSUE DATE :	SCALE : NTS
PROJECT	JEWELRY STORE			REV ISSUE DATE :	DRAWN :
				Dwg no: GLASS DISPLAY	CHECKED :
			Drawing is reserved by the Tathasthu and is issued on the condition that is not copied, reproduced, or disclosed to any unauthorized party either wholly or in part without written.		

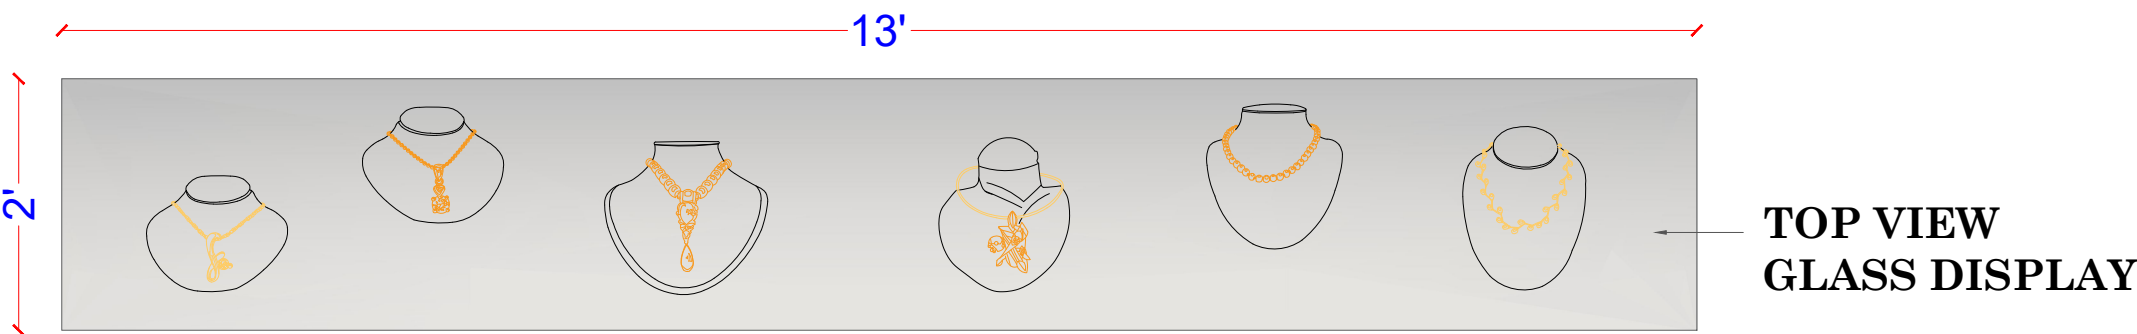